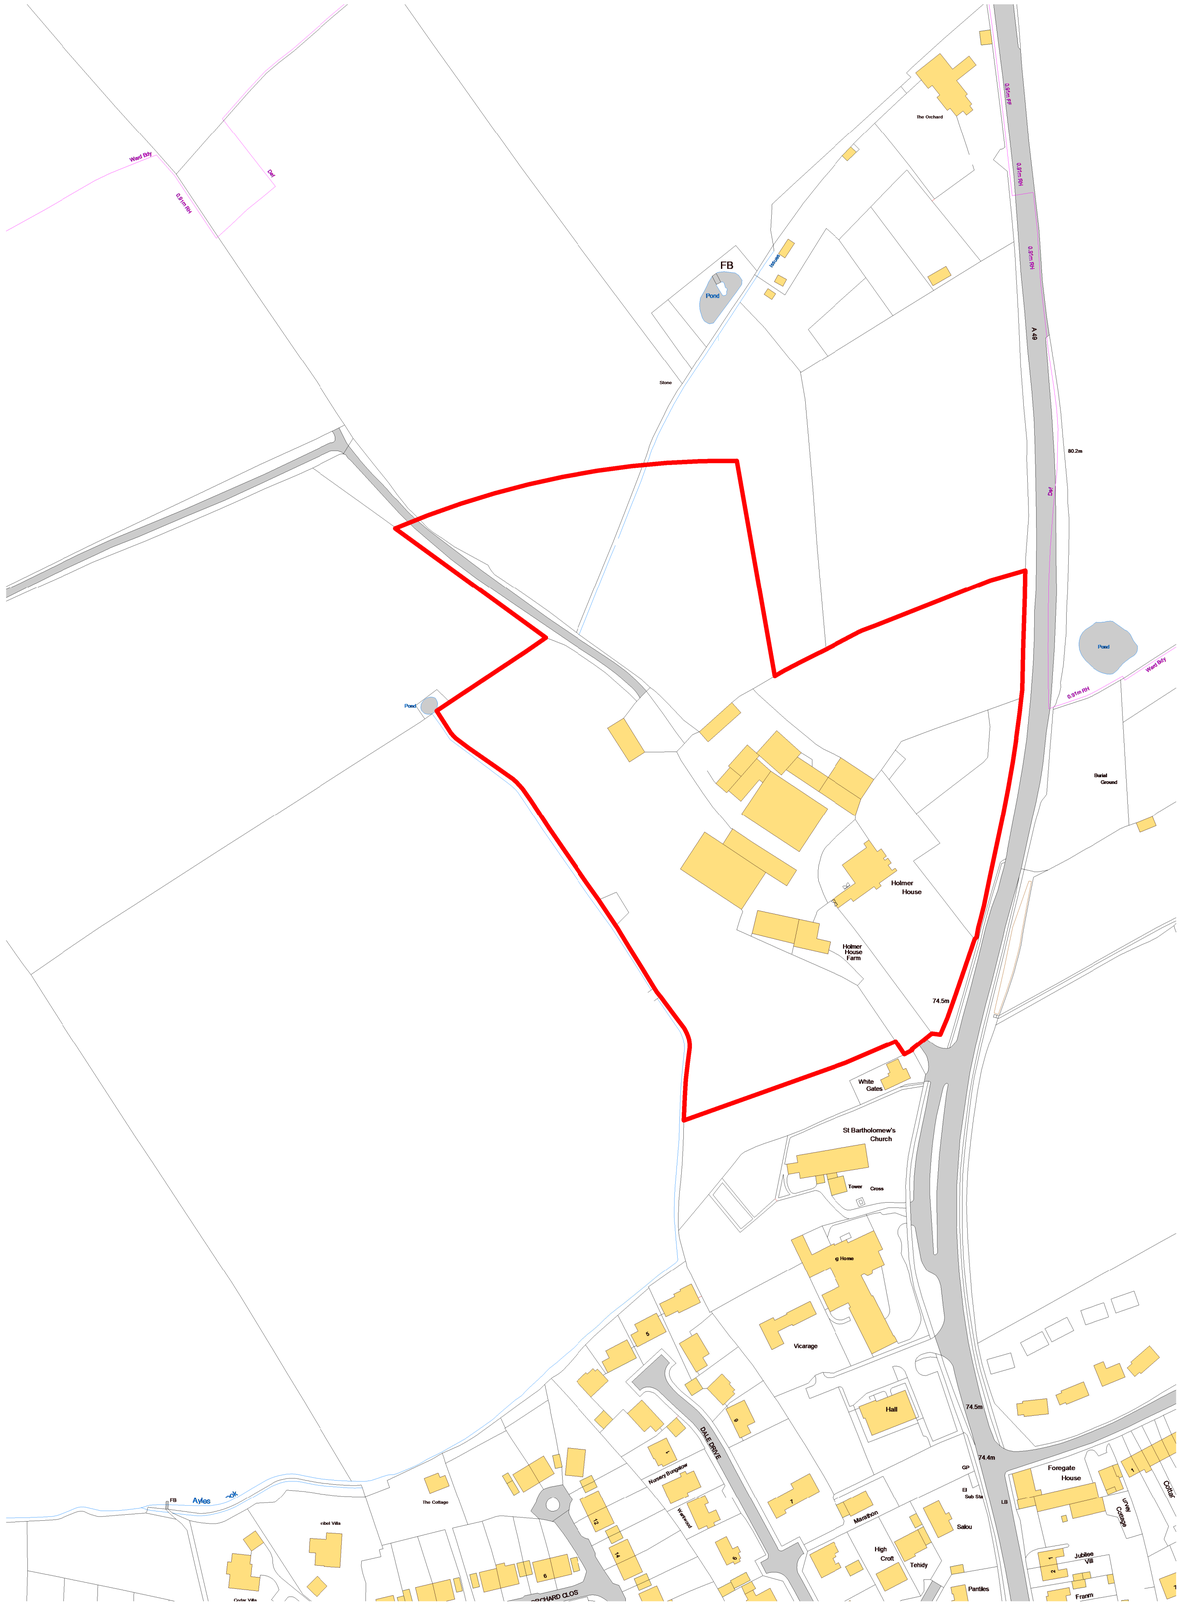

1 **00-Location plan**
1 : 1250

Collins Design & Build & Project Management

UNIT 5, WESTWOOD INDUSTRIAL ESTATE, PONTRILAS, HEREFORD, HR2 0EL
TEL: 01981 240682 FAX: 01981 242926

TITLE
Proposed development at Holmer House Farm

© COPYRIGHT THIS DRAWING MAY NOT BE REPRODUCED OR COPIED

CUSTOMER	DRN gcm	JOB No. 5057
SITE ADDRESS Holmer House Farm Holmer, Hereford	DATE 9.2.18	DRG No. 5057-7
	SCALE 1 : 1250	Paper size A1

Scale 1:2500 @A1
0m 50 100 150 200 250m

Scale 1:1250 @A1
0m 25 50 75 100 125m

Scale 1:500 @A1
0m 10 20 30 40 50m

Scale 1:100 @A1
0m 2 4 6 8 10m