


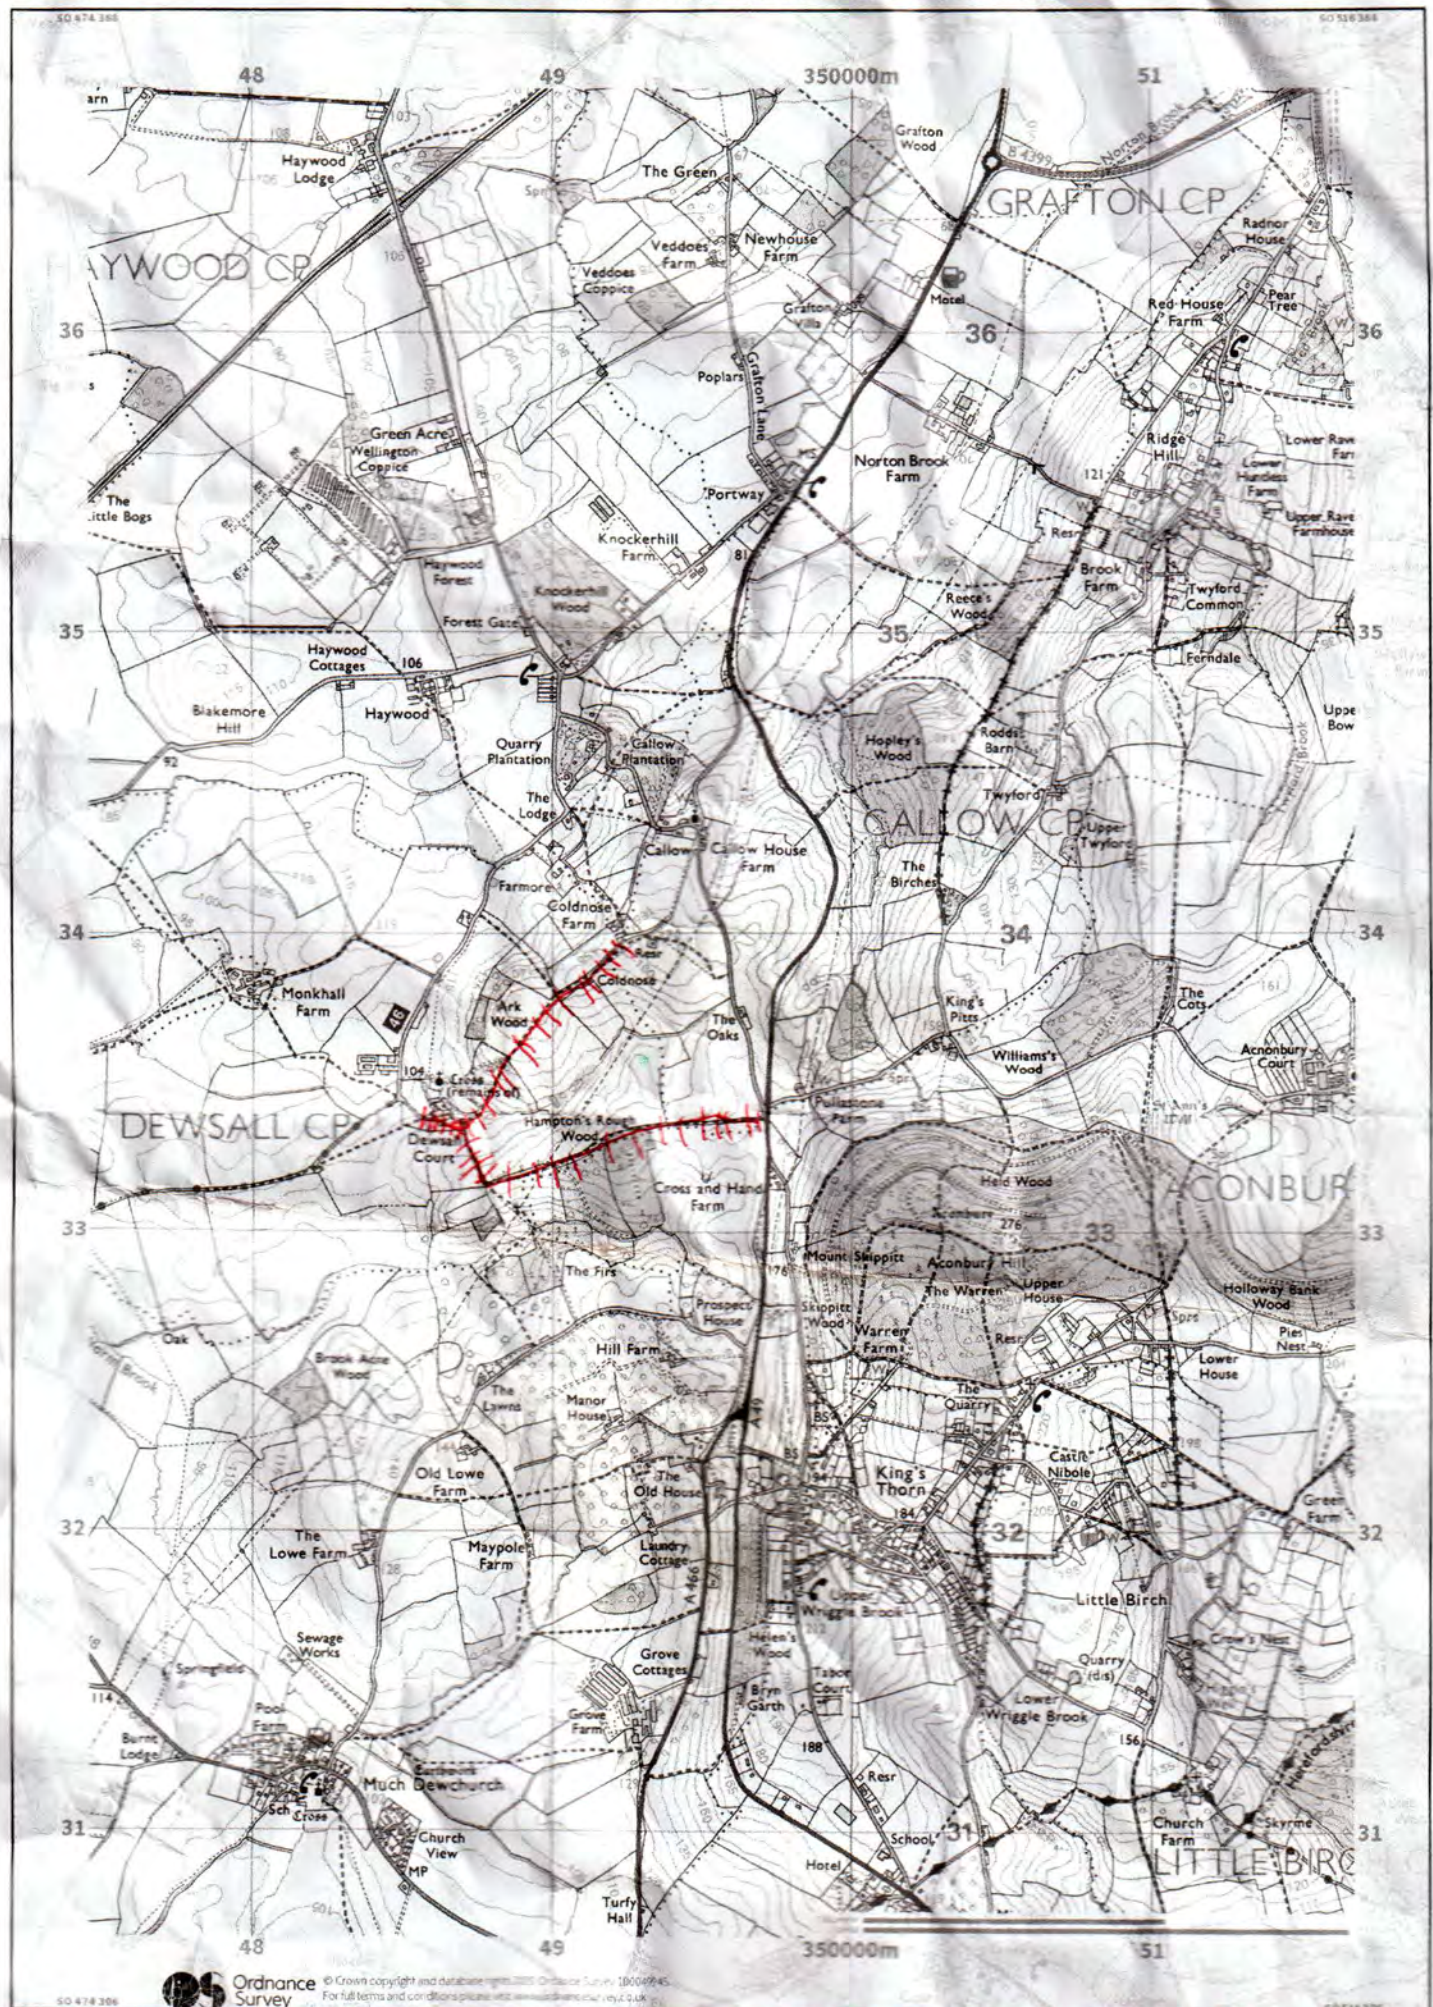

upgrade footpath to restricted byway