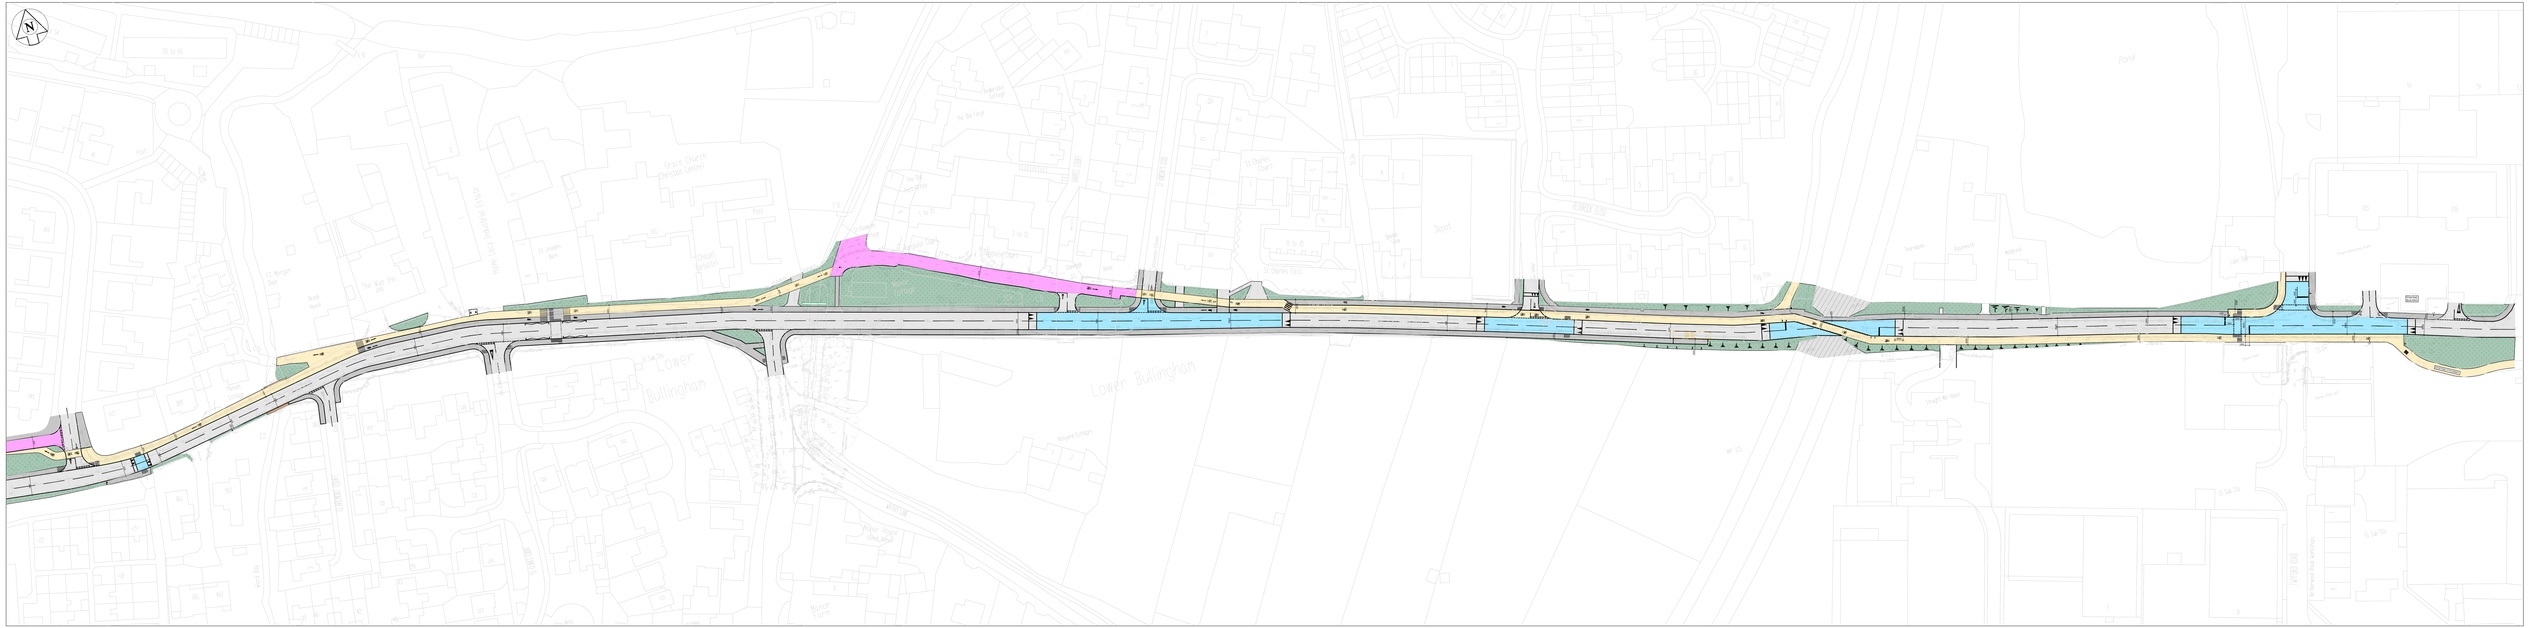

NOTES :

1. This drawing is to be read in conjunction with all relevant Architect's, Engineer's and specialists' drawings and specifications.

2. Do not scale from this drawing in either paper or digital form. Use written dimensions only. To check that this drawing has been printed to the intended scale this bar should be 50mm long @ A1 or 25mm long @ A3.

3. Health & Safety.
All specific drawing notes are to be read in conjunction with the project "Information Pack" and "Site Rules".

KEY	
	Highway Carriageway
	Raised Speed Table
	Footpath
	Cycle Lane
	Quiet Zone

Rev	Date	Drawn	Eng	Amendment
P04	13.8.21	WS	OF	Issued for Public Consultation
P03	13.8.21	WS	OF	Issued for Information
P02	7.9.21	WS	OF	Issued for Information
P01	30.9.21	WS	OF	Issued for Information

HOLME LACY ROAD

OVERALL WORKS PLAN
SHEET 2

Status
FOR INFORMATION
NOT FOR CONSTRUCTION

Drawn	WS	Eng	MG
Scales	N/A		
Drawing No		Rev	
29958 / SK7051		P04	

PRICE & MYERS

Consulting Engineers
37 Alfred Place
London
WC1E 7DP

020 7631 5128
mail@pricemyers.com
www.pricemyers.com