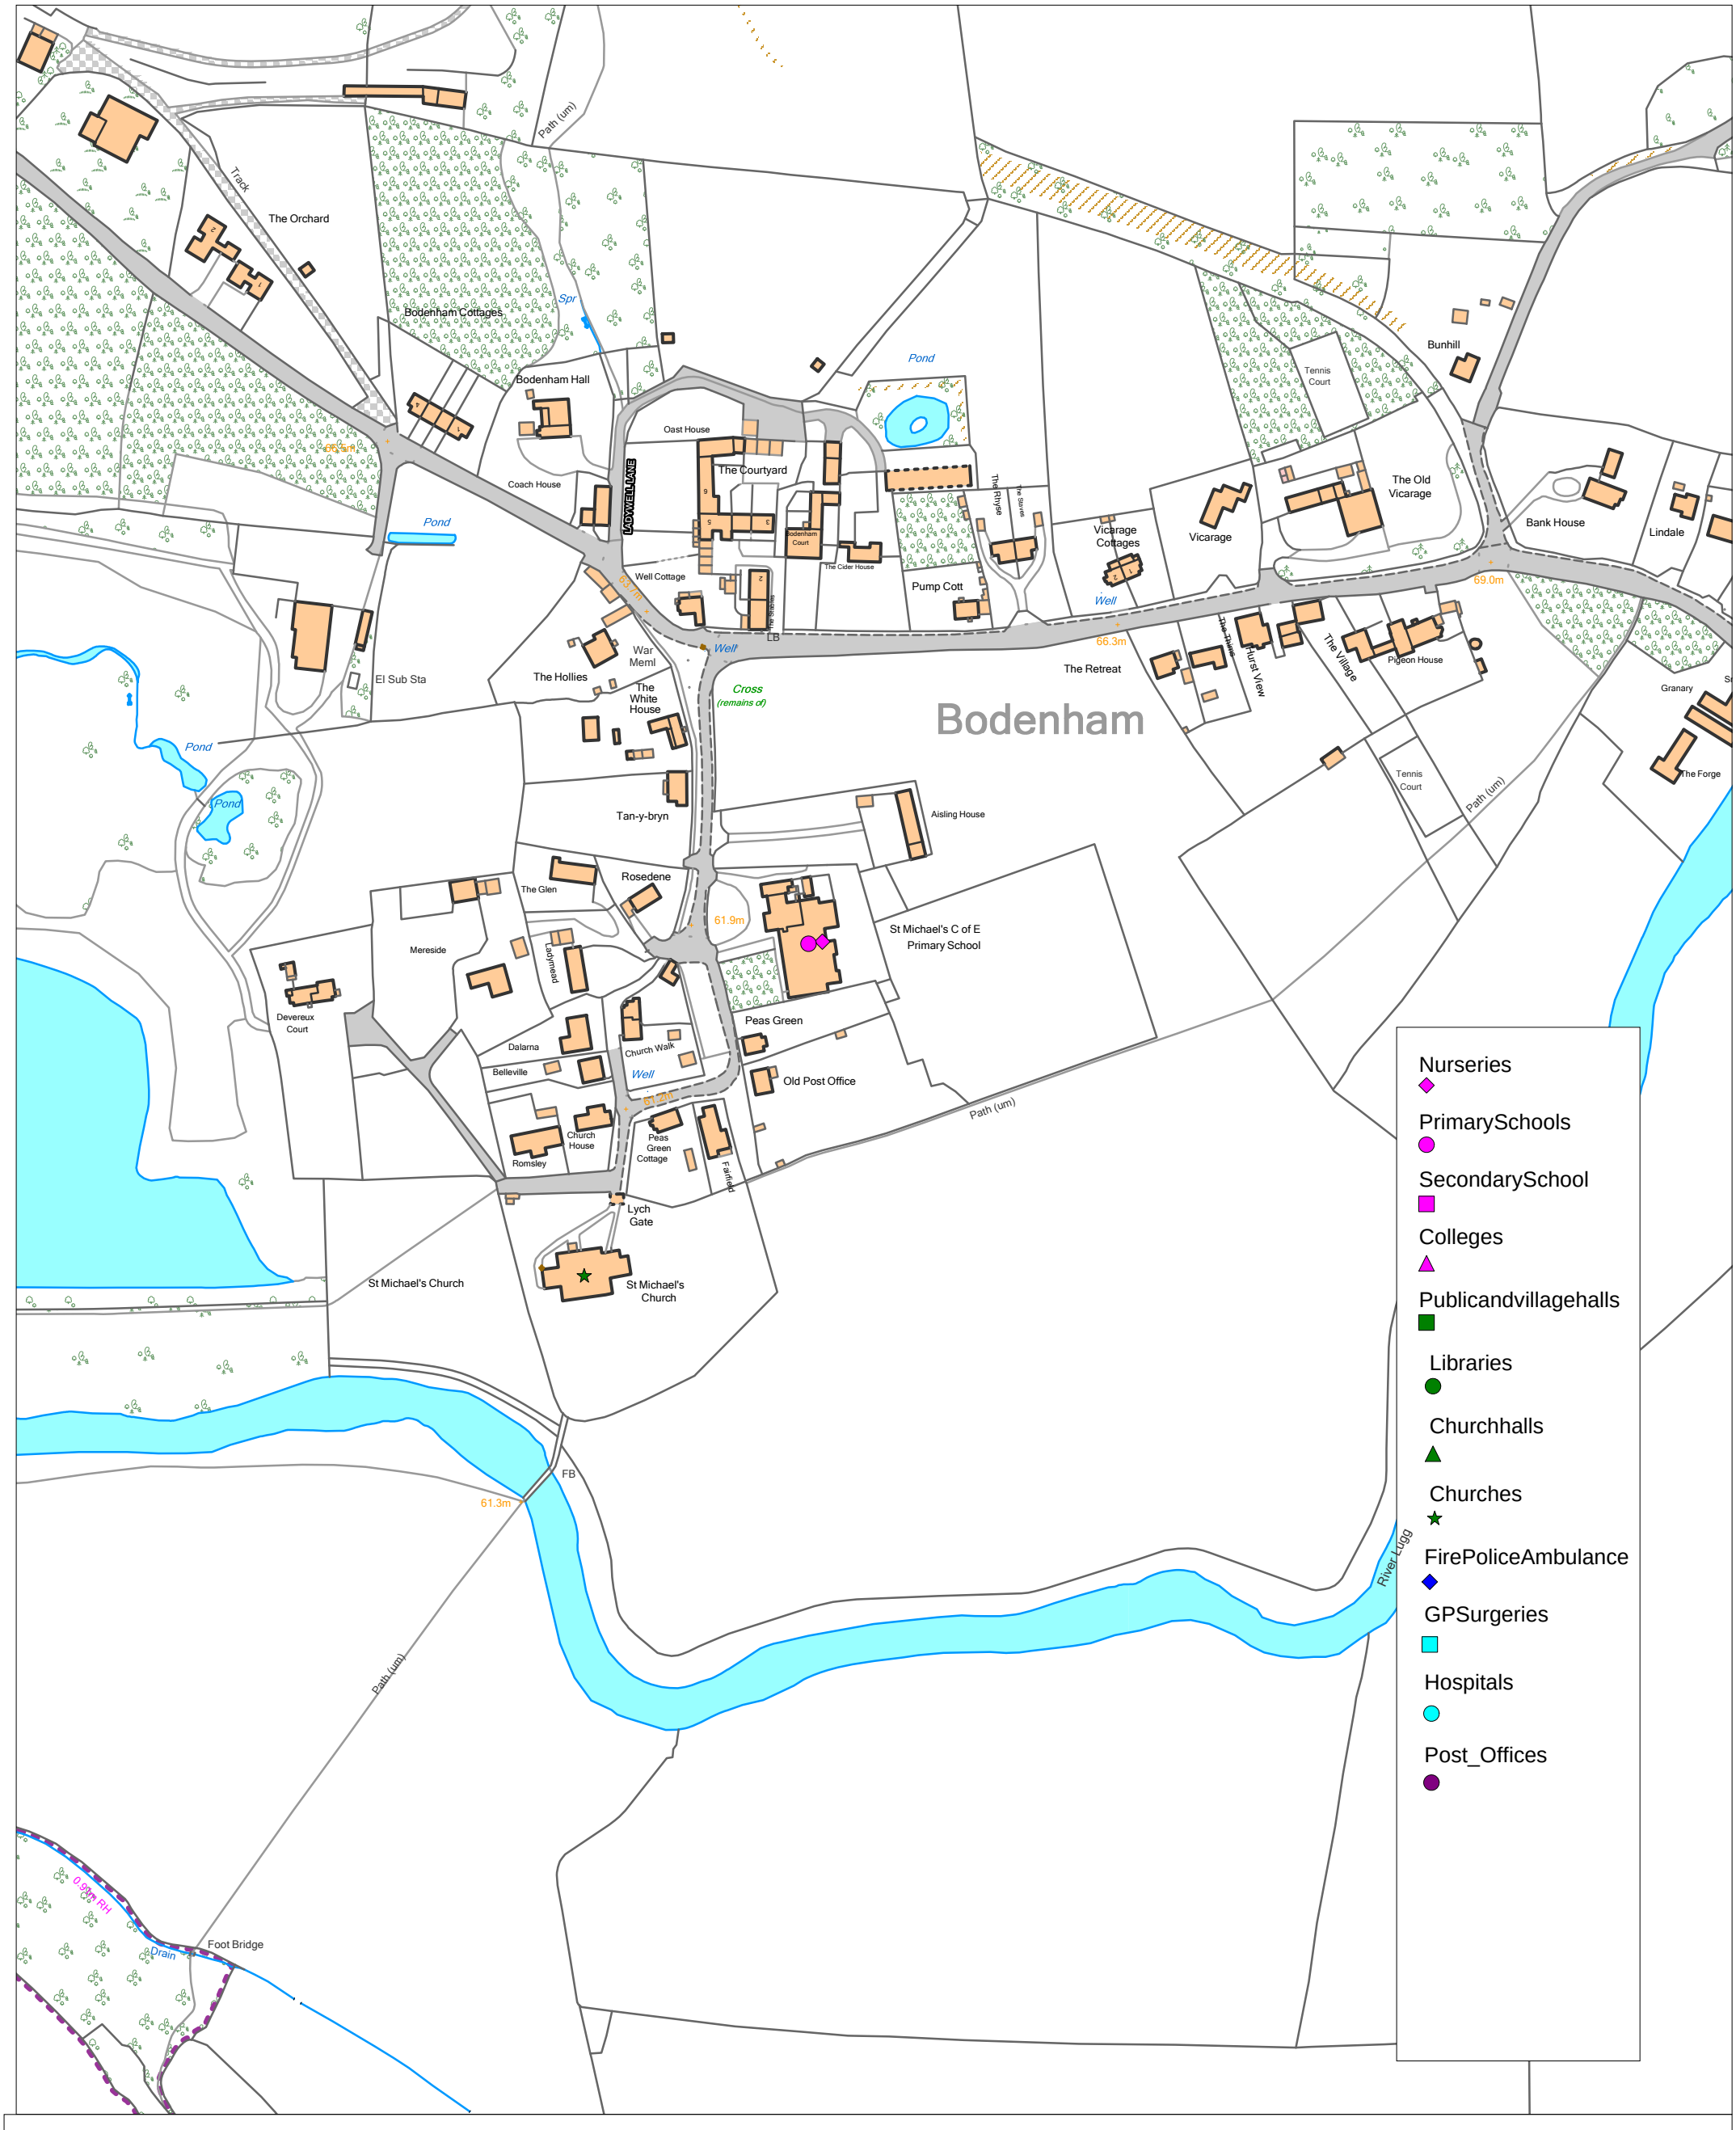


NORTH

# Key Services adjacent to St Michael's C E Primary School, Bodenham

## SCALE 1:2500

Herefordshire Council
Asset Management
Plough Lane Offices
HR4 0LE
propertyinformation@herefordshire.gov.uk

Reproduced from Ordnance Survey mapping with the permission of the Controller of Her Majesty's Stationery Office. Crown Copyright.
Unauthorised reproduction infringes Crown copyright and may lead to prosecution or civil proceedings. 100024168. (2008)