File ref - g:\projects 09-14a - active projects\gb schemes\hereford\551497 hereford relief road\07.0 drawings\c) current\work area\stage 2\dk alignments & longsections.dwg

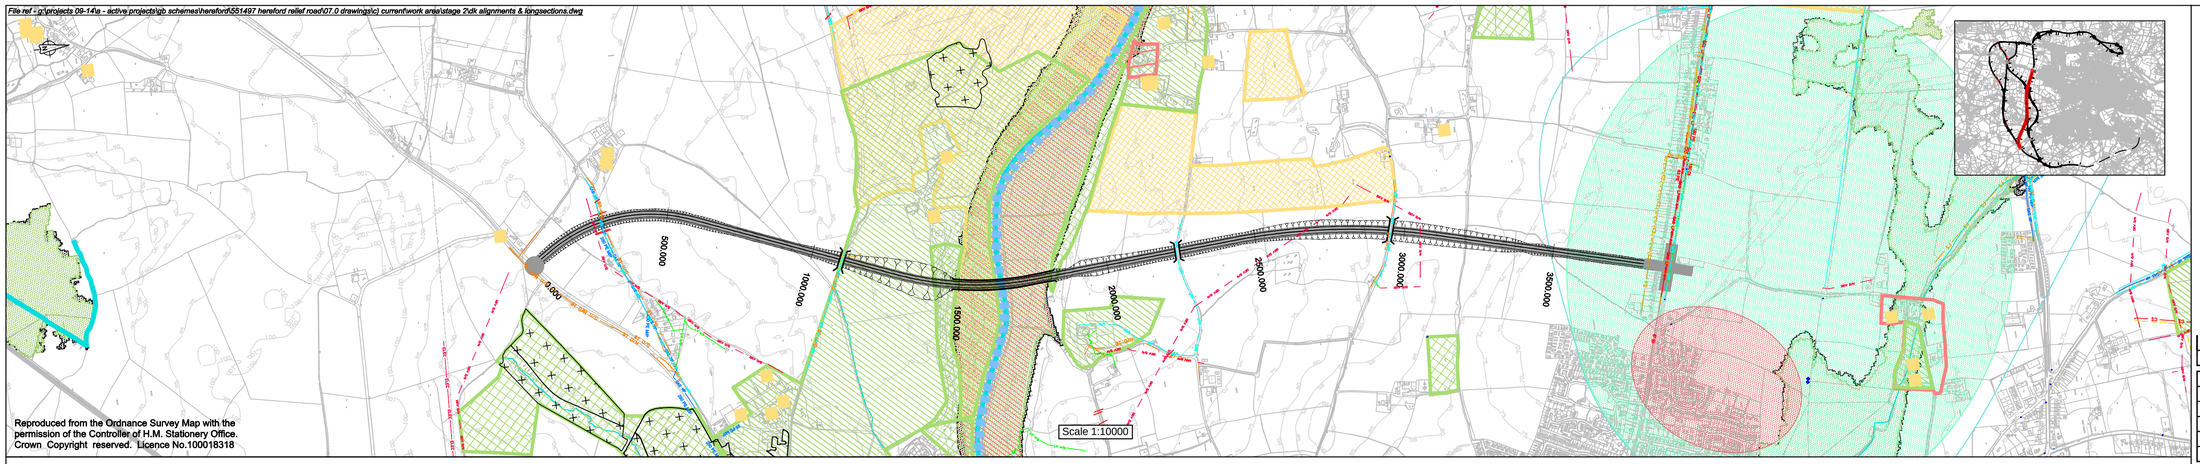

Reproduced from the Ordnance Survey Map with the permission of the Controller of H.M. Stationery Office. Crown Copyright reserved. Licence No.100018318

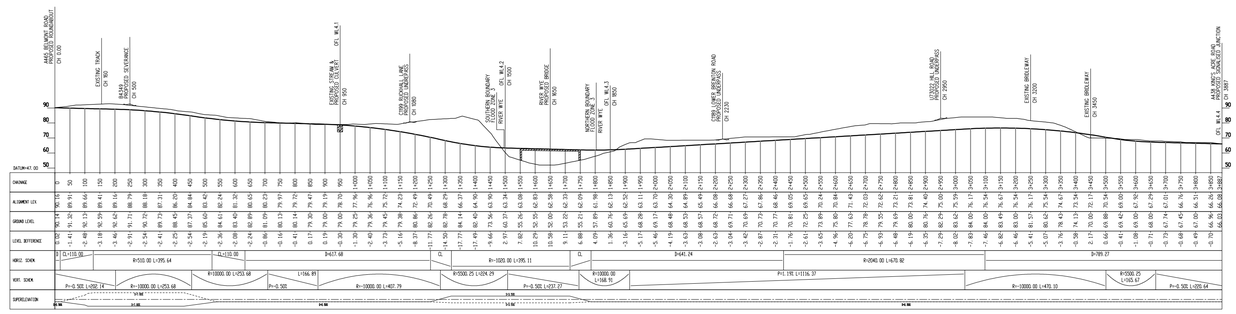

Scale 1:10000/2000

NOTES

- Historic flood map
- Area benefiting from flood defences
- Greater than 0.1% flood risk from river / sea (floodzone 2)
- Greater than 1.0% flood risk from river or 0.5% flood risk from sea (floodzone 3)
- Source Protection Zone 1 (inner zone)
- Source Protection Zone 2 (outer zone)
- Source Protection Zone 3 (total catchment
- Flood defences
- Surface Water Course (with flow direction)

Other designations

- Ancient Woodland
- Special Area of Conservation (SAC)
- Site of Special Scientific Interest (SSSI)
- Conservation Areas
- Special Wildlife Site (SWS)

Archaeology

- Ancient Monument
- Historic Parks and Gardens
- UDP Proposed Housing Site
- Land Use (as annotated)
- Listed building

- Roundabout
- Severance
- Bridge
- Culvert
- Proposed Traffic Signals

- E-On 11kv PVC Cable
- E-On 66kv Underground Cable
- On LV Overhead Cable
- Gas - LHP Mains
- WW - Combined Sewerage
- WW - Existing Trunk Water Main
- WW - Existing Water Main
- WW - Foul Sewerage
- Gas - LP Mains
- Gas - MP Mains
- WW - Pumped Foul Sewerage
- BT Underground
- BT Overhead

Rev	Revision details	Chkd	Appd	Date
A	Listed Buildings Added	SD	RM	21/09/10

Drawn:	MG	Preliminary	✓
Design:	DK	For comment	
Chkd:	SD	For tender	
Appd:	RM	For construction	
Date:	Sept 2010	As constructed	
		Other	

amey

Client
M. HAINGE
DIRECTOR of ENVIRONMENT & CULTURE
Herefordshire Council

Brockington, 35 Hafod Road, Hereford, HR1 1SH Tel: (01432) 260780 Fax: (01432) 261983

Project Name
Hereford Relief Road

Drawing Title
Western Link 4
Sheet 6 of 32

Original Drawing Size :	A3		
Scale :	1:10000	Dimensions :	Metres

Drawing No	Map No	Rev
551497-H-P-A3.06	A3.06	A